PLOTTED: 1/14/2019

OPERATOR: oconnorm
FILE NAME: T:\21958_JacksRunBridge\TRF\Traffic Control Plans\m_Jacks-Run_TC_Detour.dgn

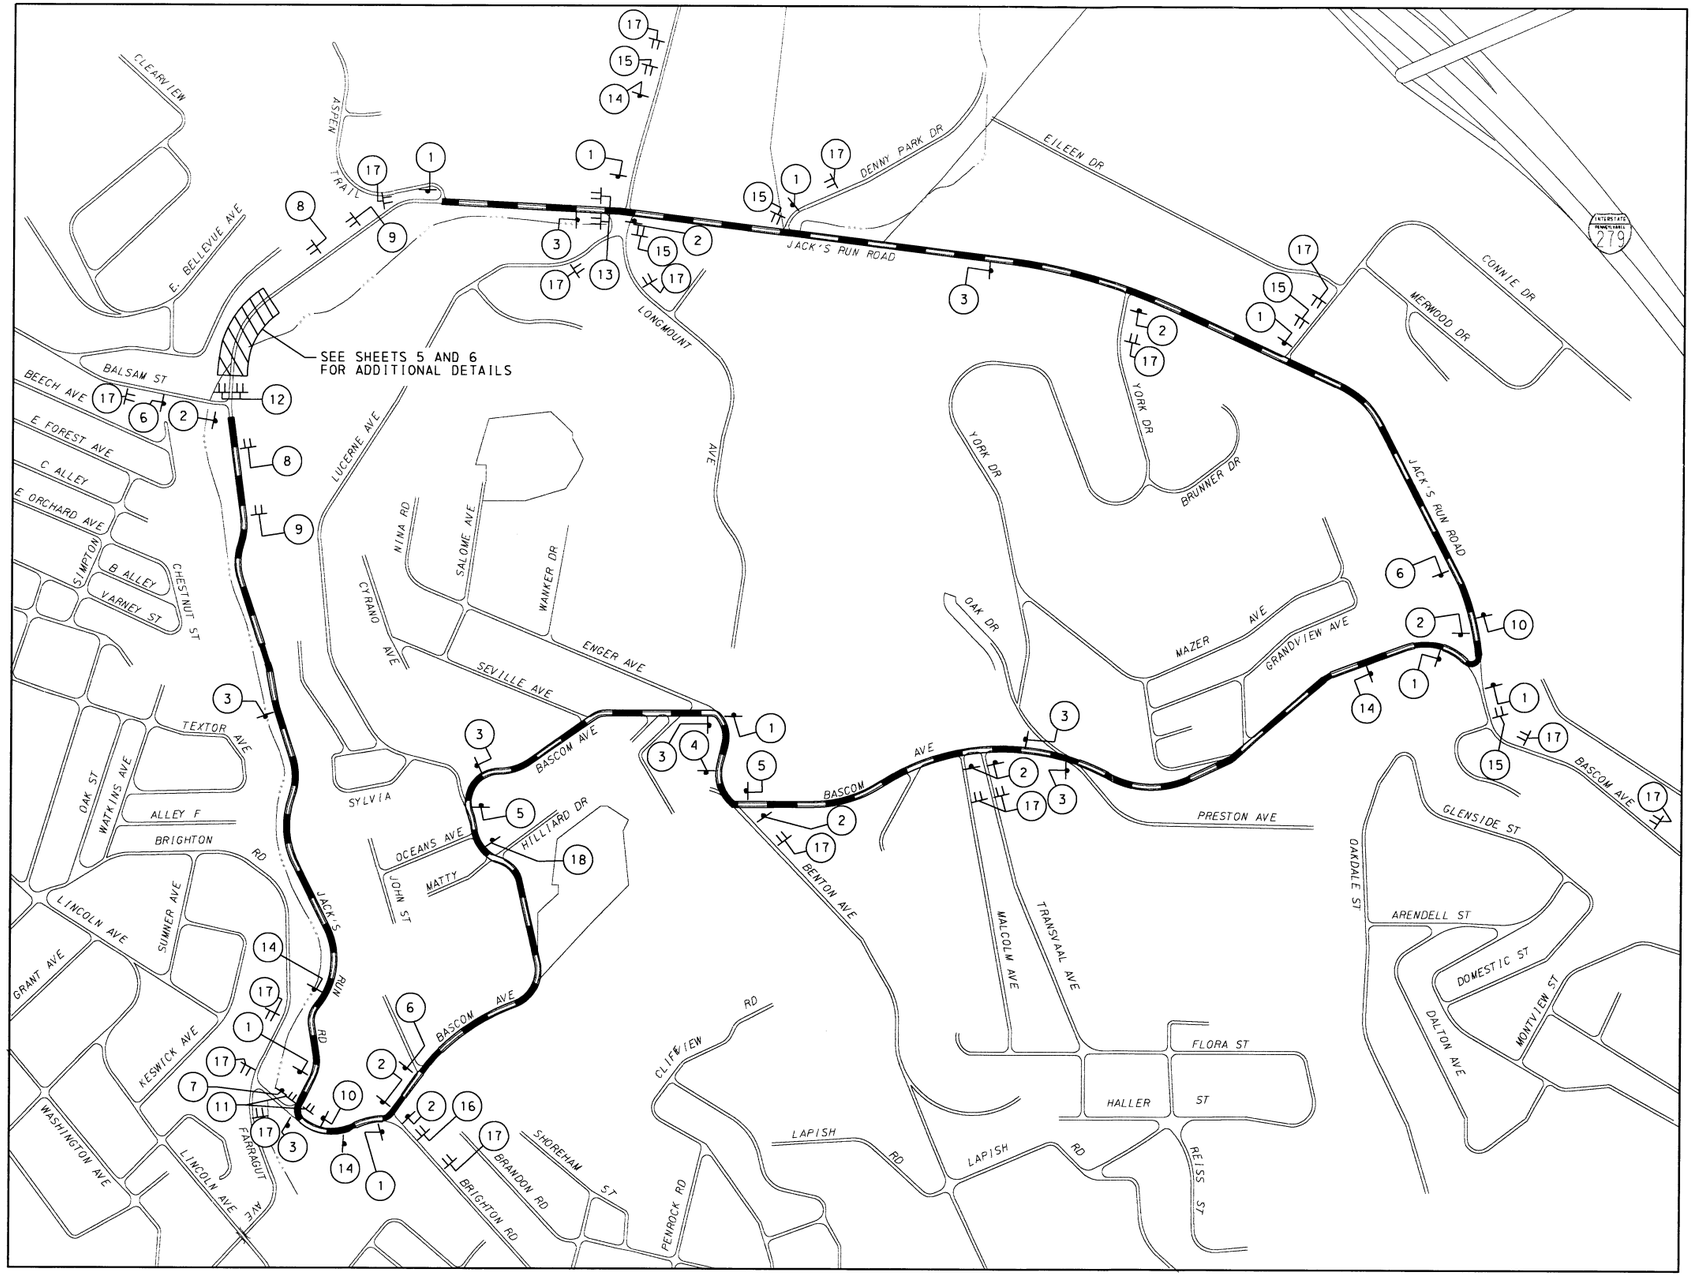

LEGEND

- SIGN
- TYPE III BARRICADE
- DETOUR
- (1) SIGN REFERENCE
- WORK AREA

SCALE

0 300 600 FEET

COMMONWEALTH OF PENNSYLVANIA
REGISTERED PROFESSIONAL
MICHAEL J. OCONNOR
PE075377

REVISIONS

County of Allegheny

Pittsburgh, Pennsylvania

Department of Public Works

CONSTRUCTION DRAWING

TRAFFIC CONTROL PLAN
DETOUR PLAN

JACKS RUN BRIDGE NO. 4
(JA04-0109)

DR BY: FJC	DES BY: SMH	DATE: 1/10/2019	26130
CH BY: MJO	SCALE: AS NOTED	SHEET: 3 OF 6	